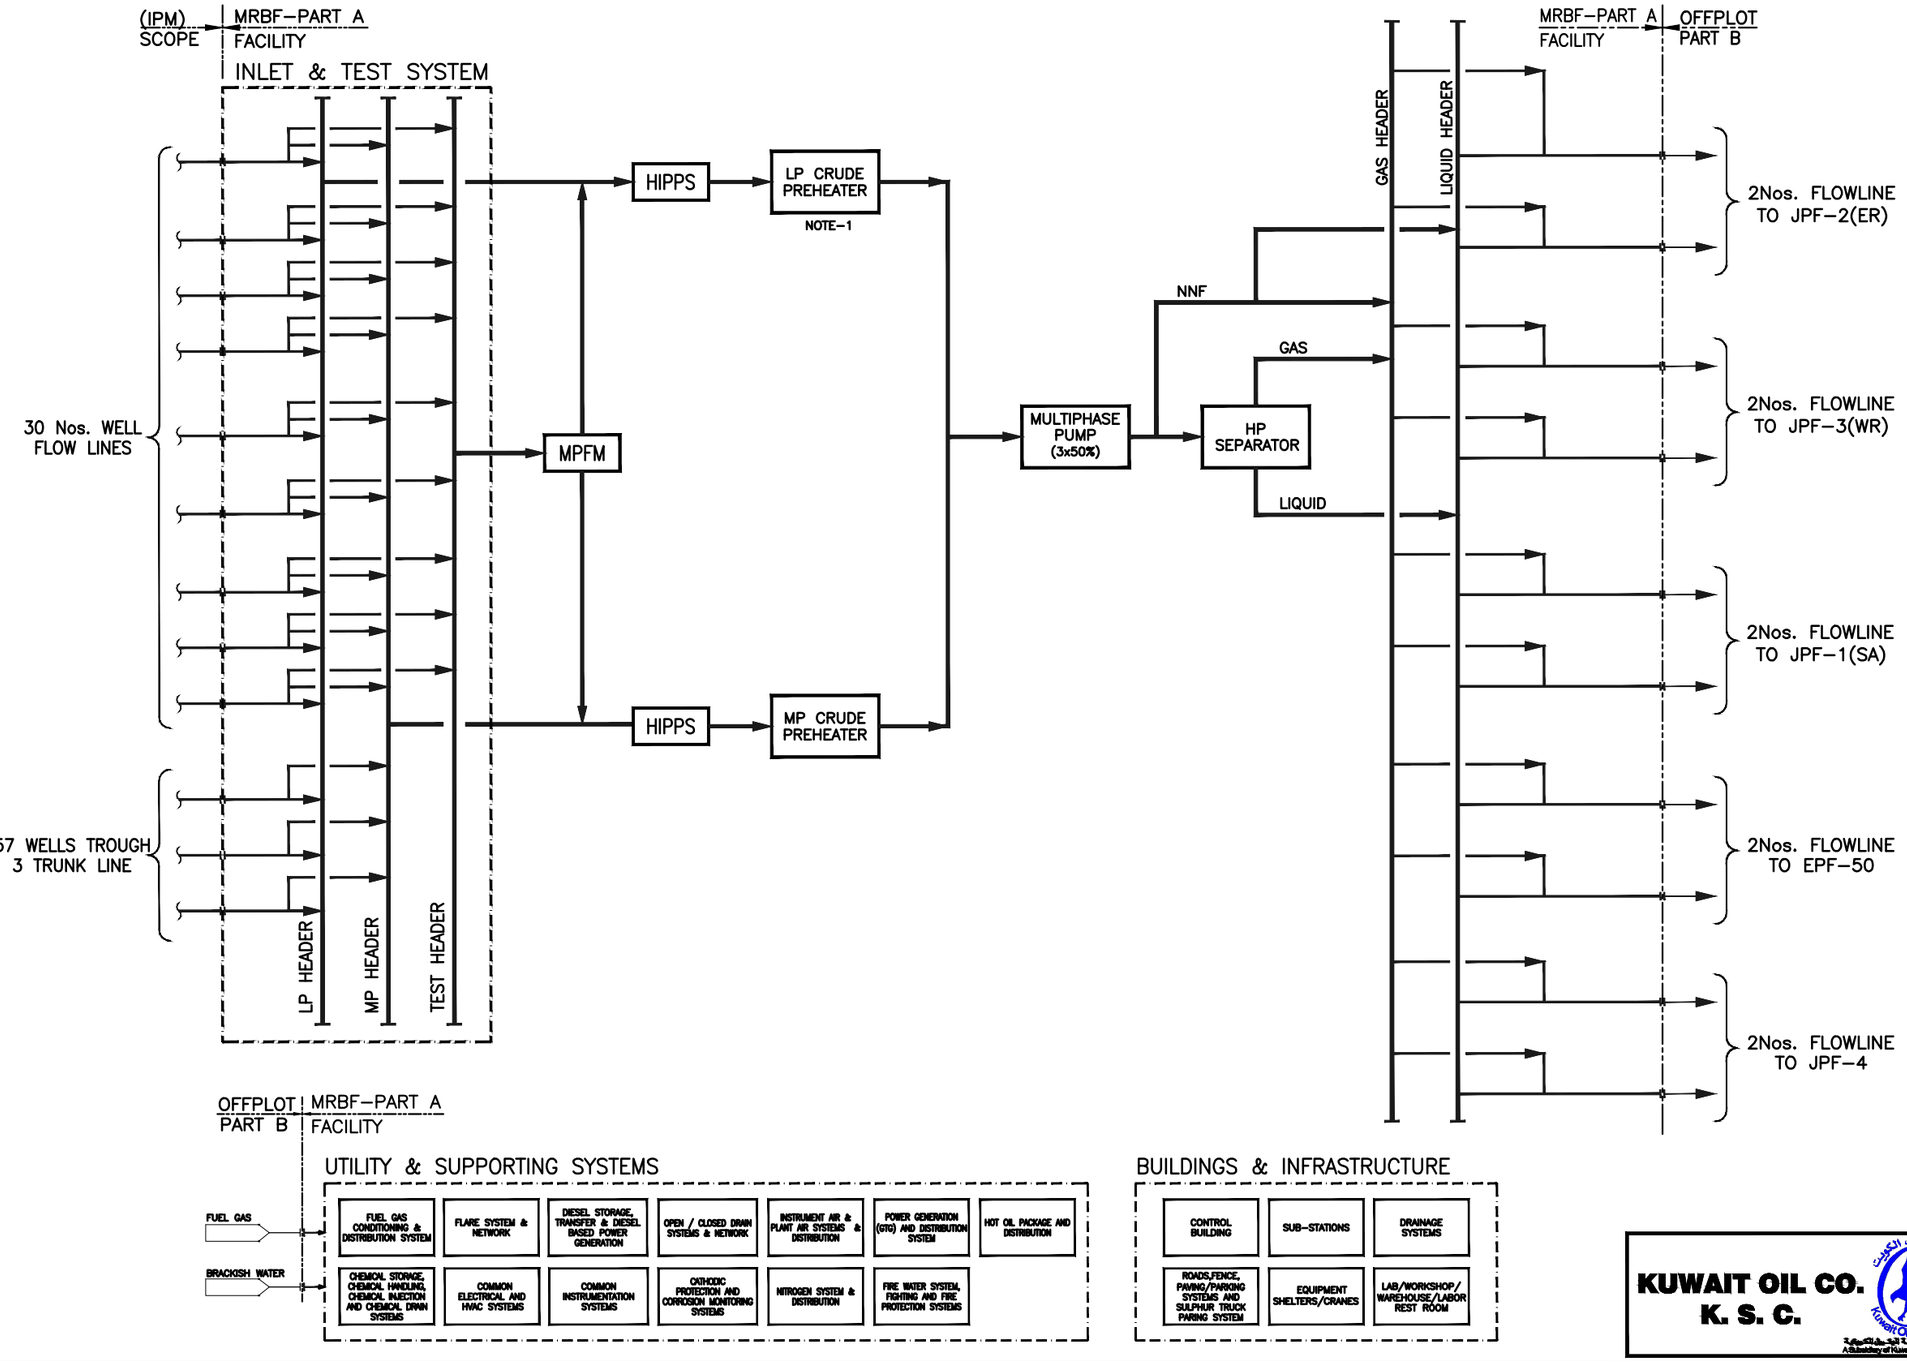


KUWAIT OIL CO. K. S. C.
شركة نفط الكويت ش.م.ك.

REF. DWGS. NO.	REFERENCE DRAWINGS TITLE
MRBF–PID–0100	LEGENDS AND SYMBOLS.

REV.	AMENDMENTS	DRAWN	APPR'D.	DATE
0	ISSUED FOR TENDER	DAVID	BINDU	6–8–24

ENGINEERING DESIGN				
CH'D.	PROJ.ENG.	MURALI BINDU		DATE
APPR'D.	SNR.ENG.	MOHAMMAD AL-SALEH		DATE
APPR'D.	T.L.G.P–II	FAISAL AL-KANDARI		DATE

DRAUGHTING DESIGN				
DRAWN	D.D/MAN	DAVID	24-02-24	
CH'D.	S.D.D/MAN	S.D.D.NAME		DATE
CH'D.	L.D.D/MAN	L.D.D.NAME		DATE

PROJECT REFERENCE: MRBF

SCALE : N.T.S

MUTRIBA REMOTE BOOSTING FACILITY (MRBF)
BLOCK FLOW DIAGRAM

DRAWING FILE REF. MRBF-BFD-1000

SHEET	REV.
1OF1	0

DO NOT SCALE IF IN DOUBT ASK

A3

C:\Users\ahaj\Documents\Projects\CurrentProjects\Mutriba MRBF–BFD–1000.dwg [10/10/2024 12:24] Dwg [10/10/2024 12:24]